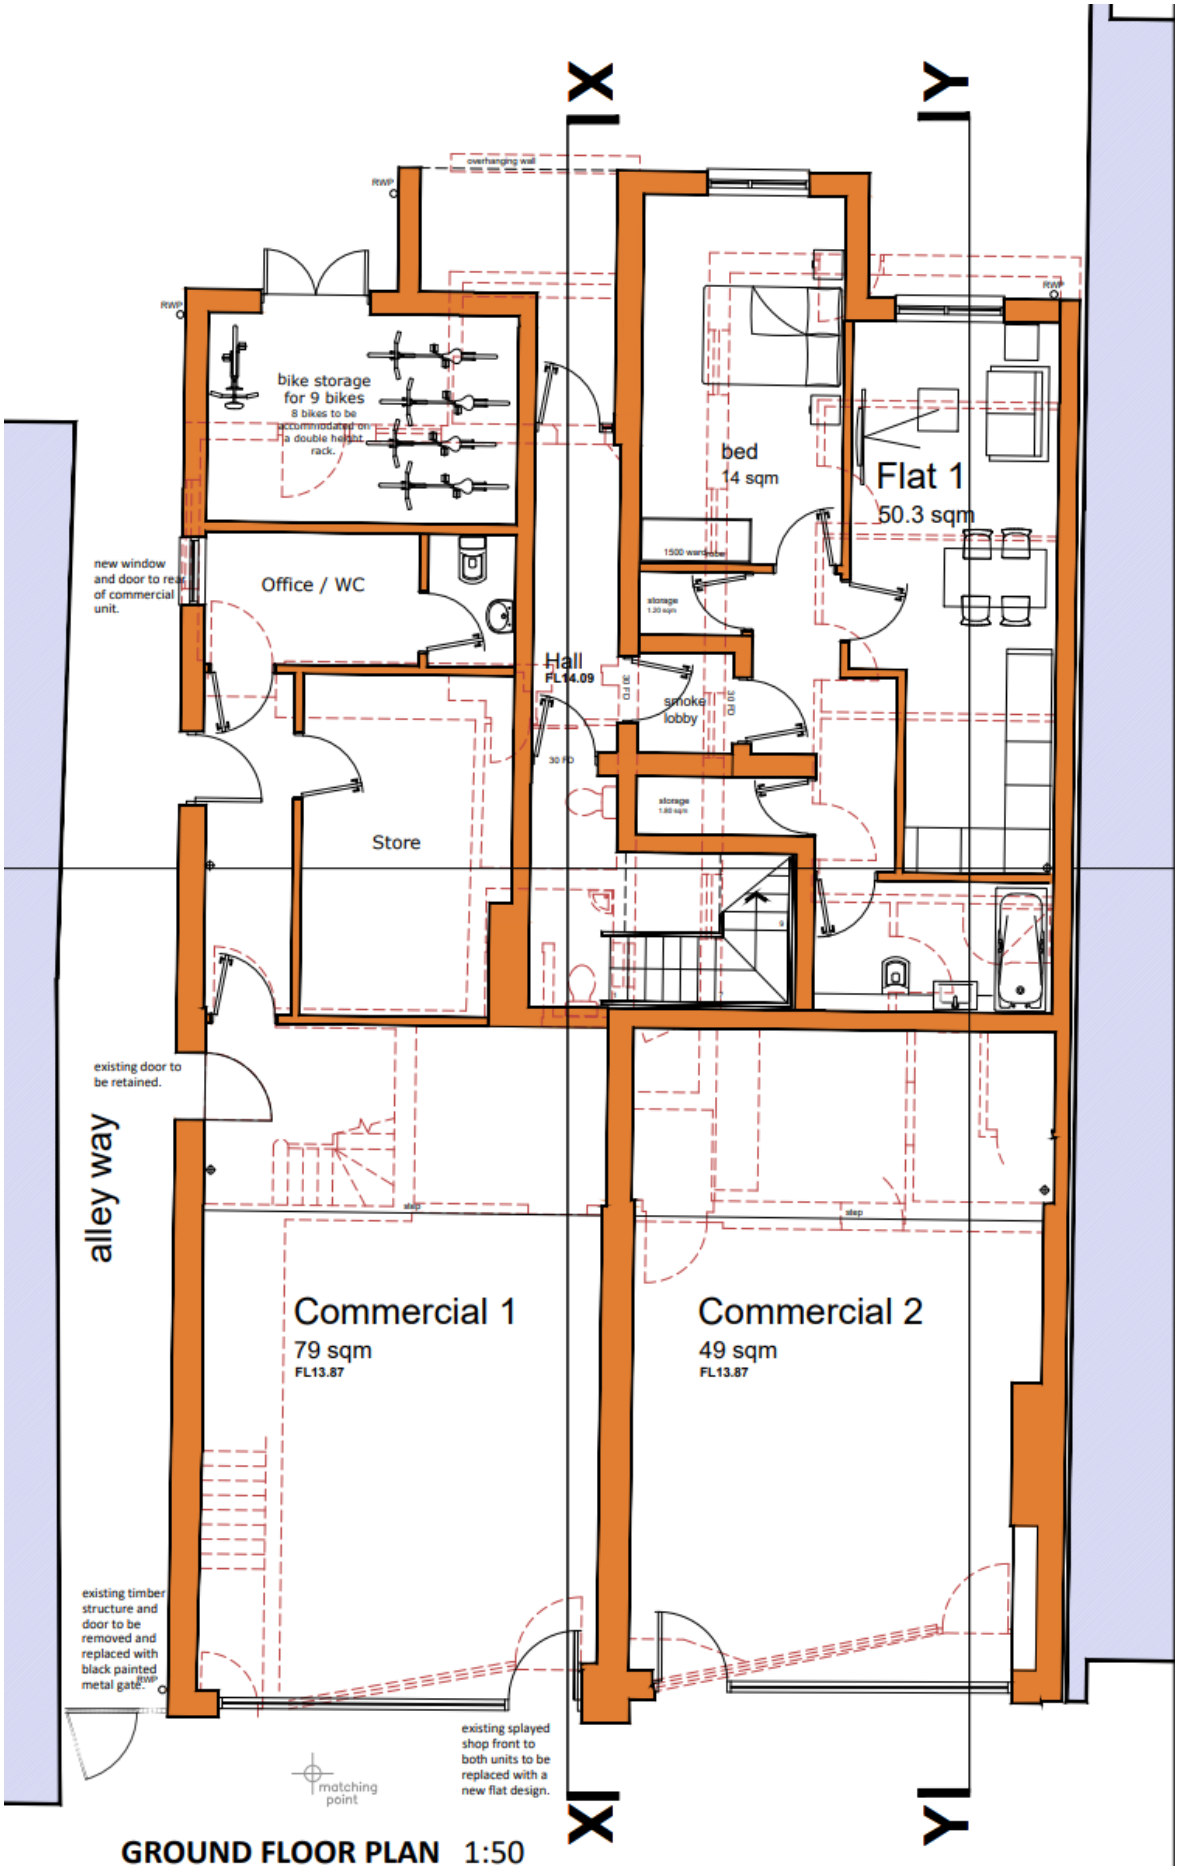

GROUND FLOOR PLAN 1:50